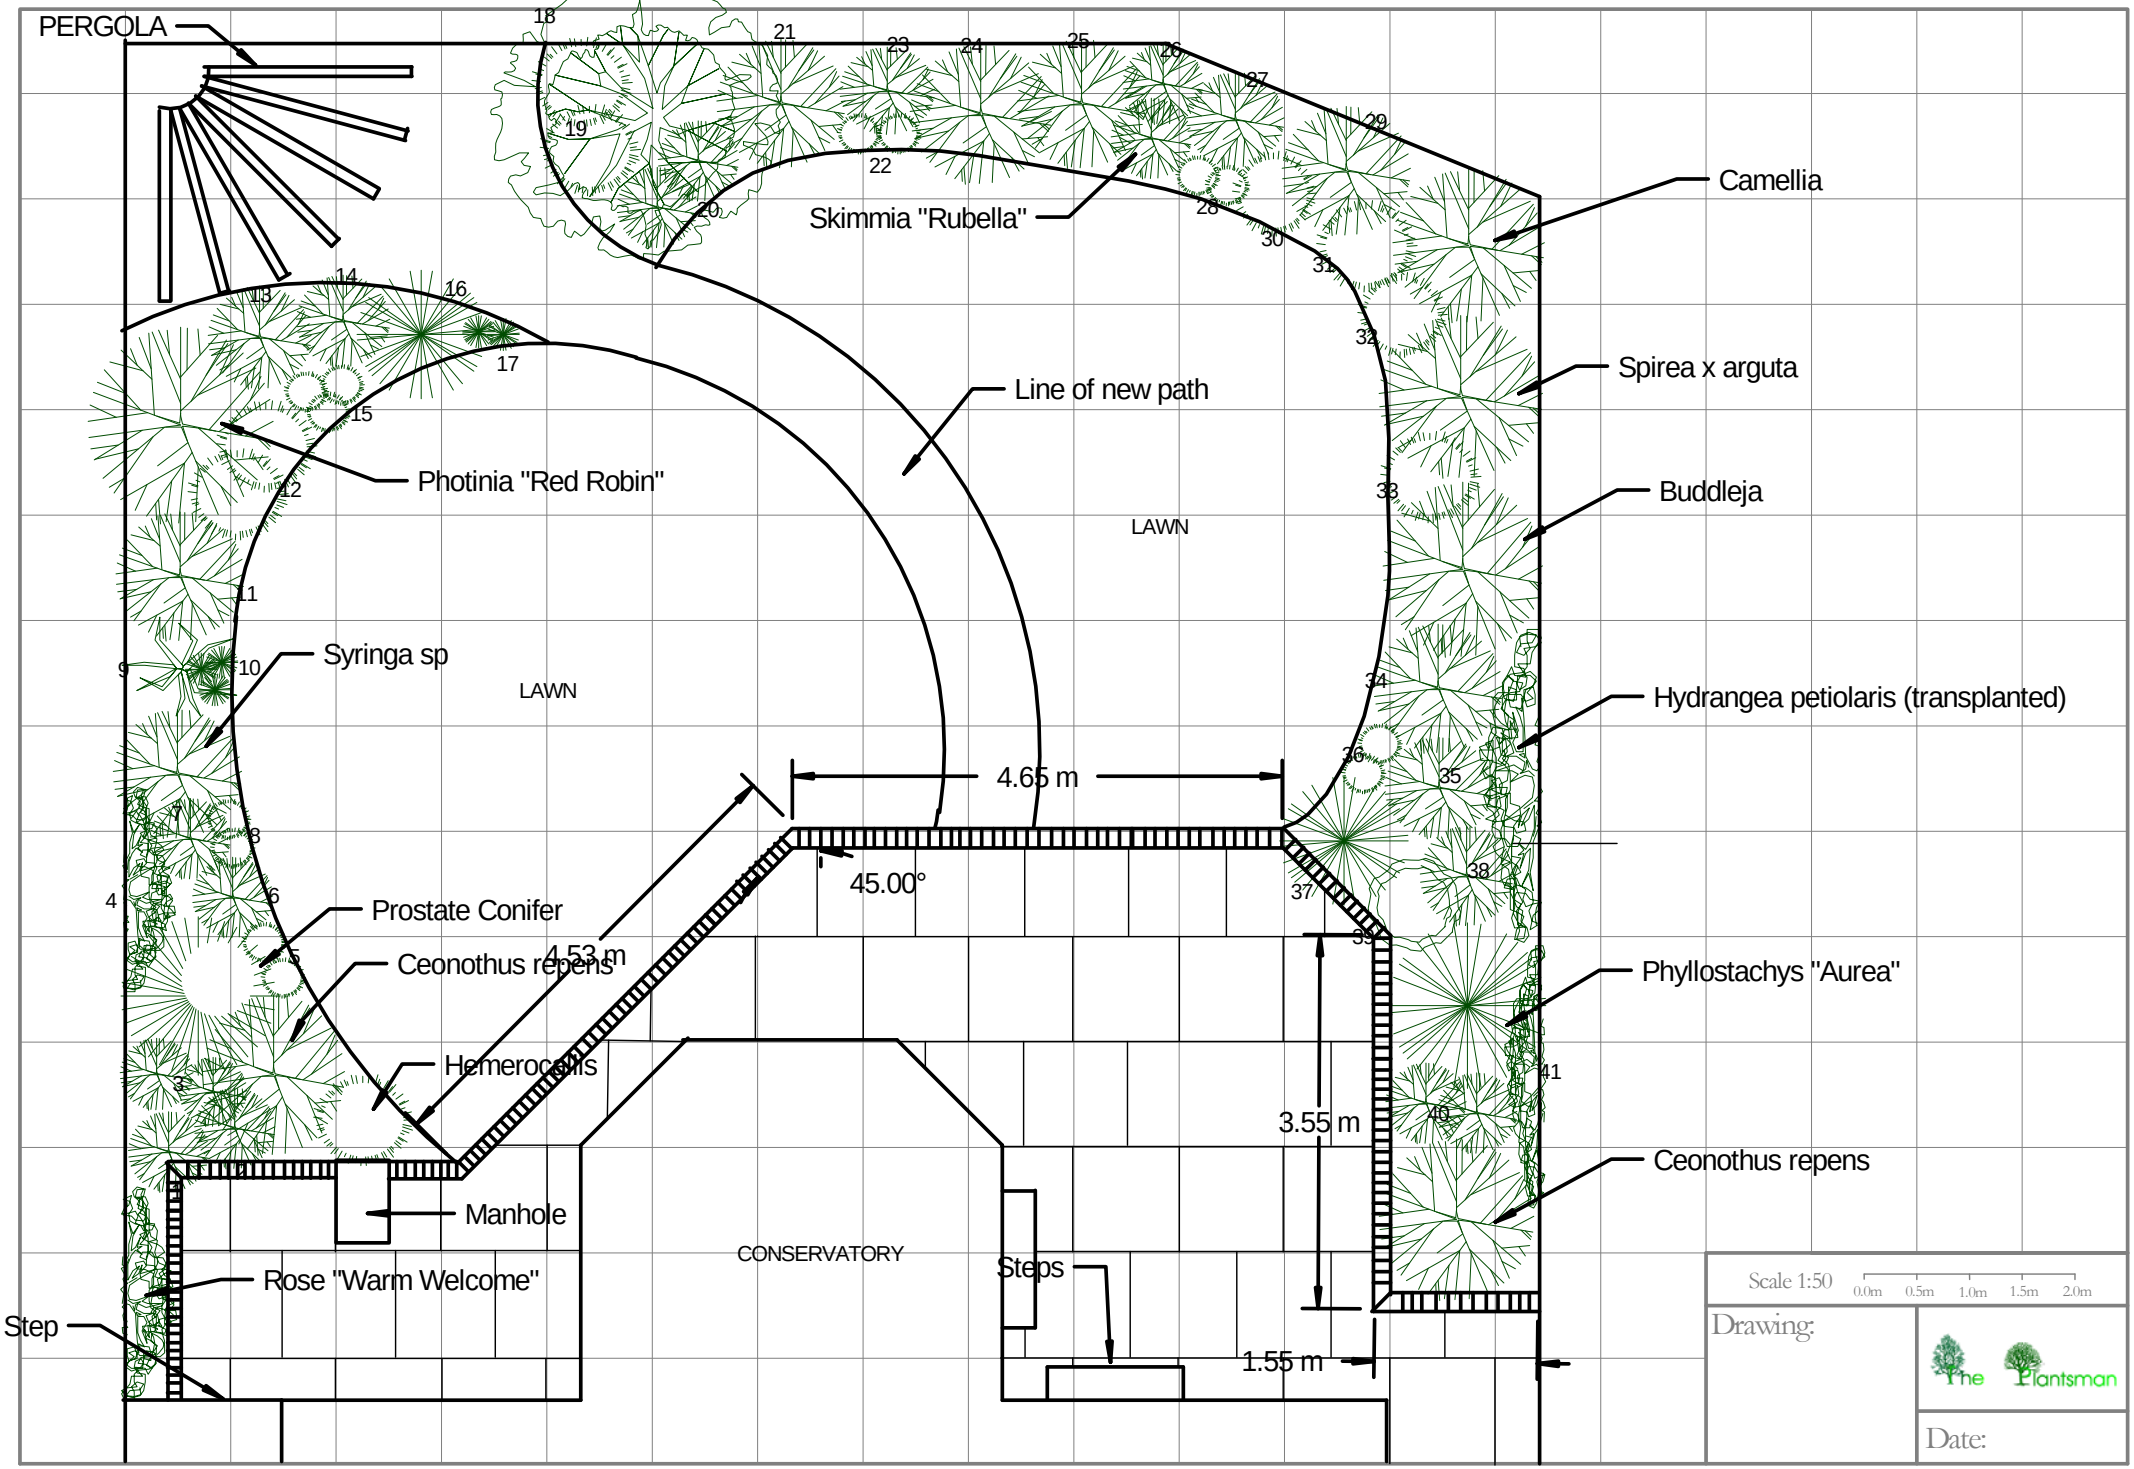
PERGOLA
Camellia
Skimmia "Rubella"
Spirea x arguta
Line of new path
Photinia "Red Robin"
Buddleja
LAWN
Syringa sp
LAWN
Hydrangea petiolaris (transplanted)
4.65 m
45.00°
Prostate Conifer
4.53 m
Ceonothus repens
Phyllostachys "Aurea"
Hemerocallis
3.55 m
Ceonothus repens
Manhole
CONSERVATORY
Steps
Rose "Warm Welcome"
Step
1.55 m
Scale 1:50
0.0m 0.5m 1.0m 1.5m 2.0m
Drawing:
The Plantsman
Date: